



NOTE:
THIS DRAWING IS FOR REFERENCE PURPOSES ONLY.
IT IS NOT INTENDED FOR AS-BUILT DOCUMENTATION.
EMAIL: spmis@princeton.edu

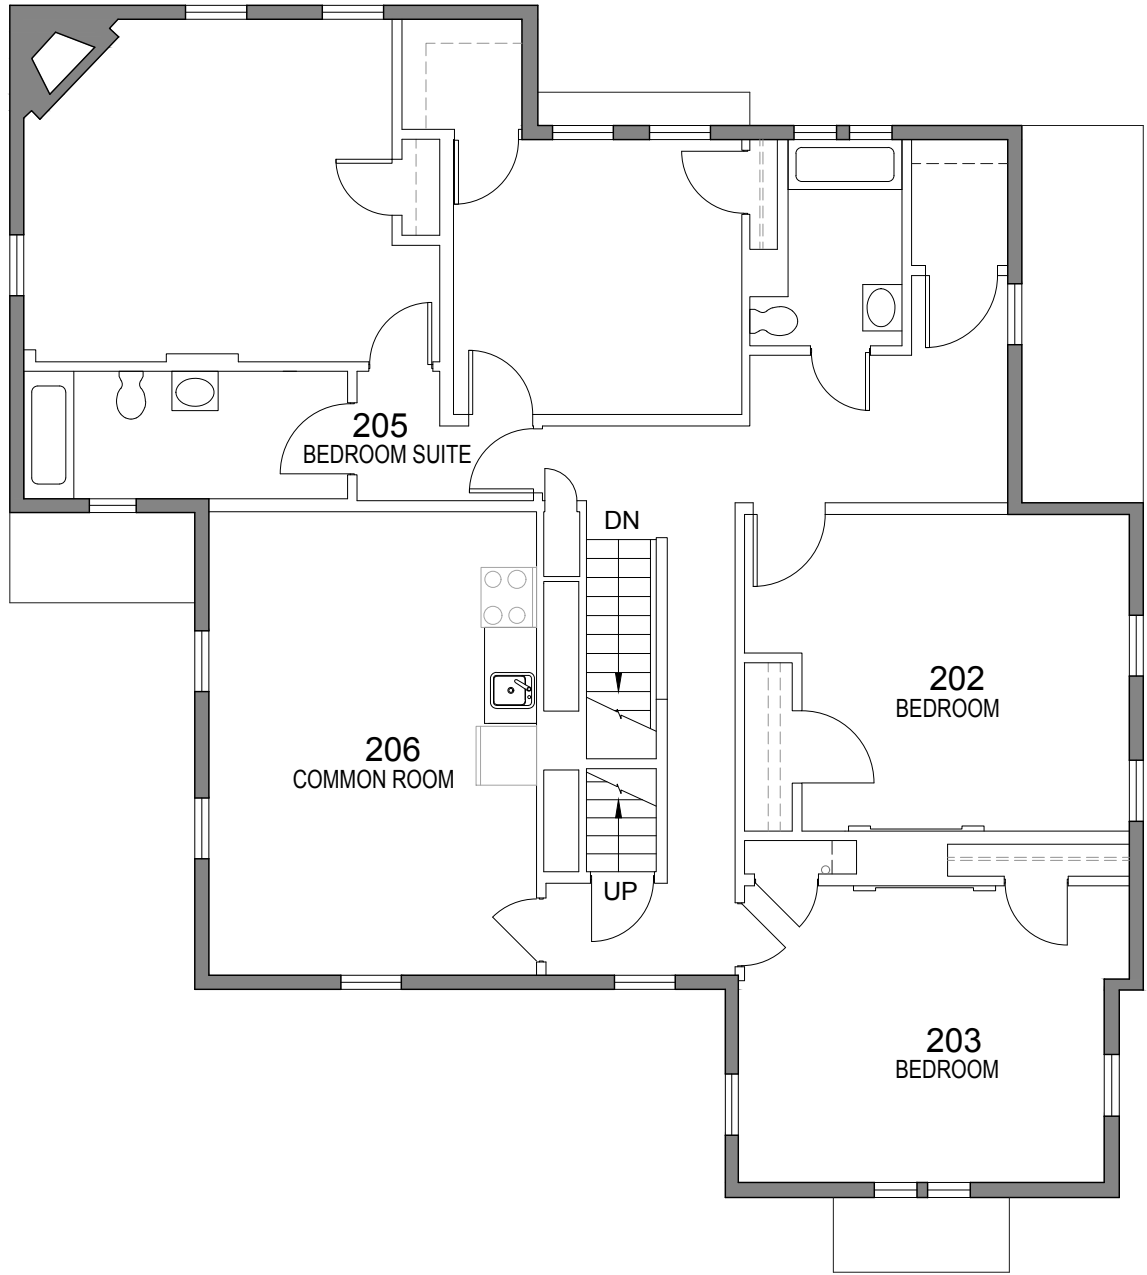

SECOND FLOOR PLAN
99 ALEXANDER ST., PRINCETON UNIVERSITY, NEW JERSEY

	
MODIFIED BY: V. BASSILY	MODIFIED DATE: 17-MAR-2016
SCALE: 1/18" = 1'-0"	PROJECT: CAD16-038
DRAWING No: 0147-02	REV: 2