



NOTE:
THIS DRAWING IS FOR REFERENCE PURPOSES ONLY.
IT IS NOT INTENDED FOR AS-BUILT DOCUMENTATION.
EMAIL: spm@princeton.edu

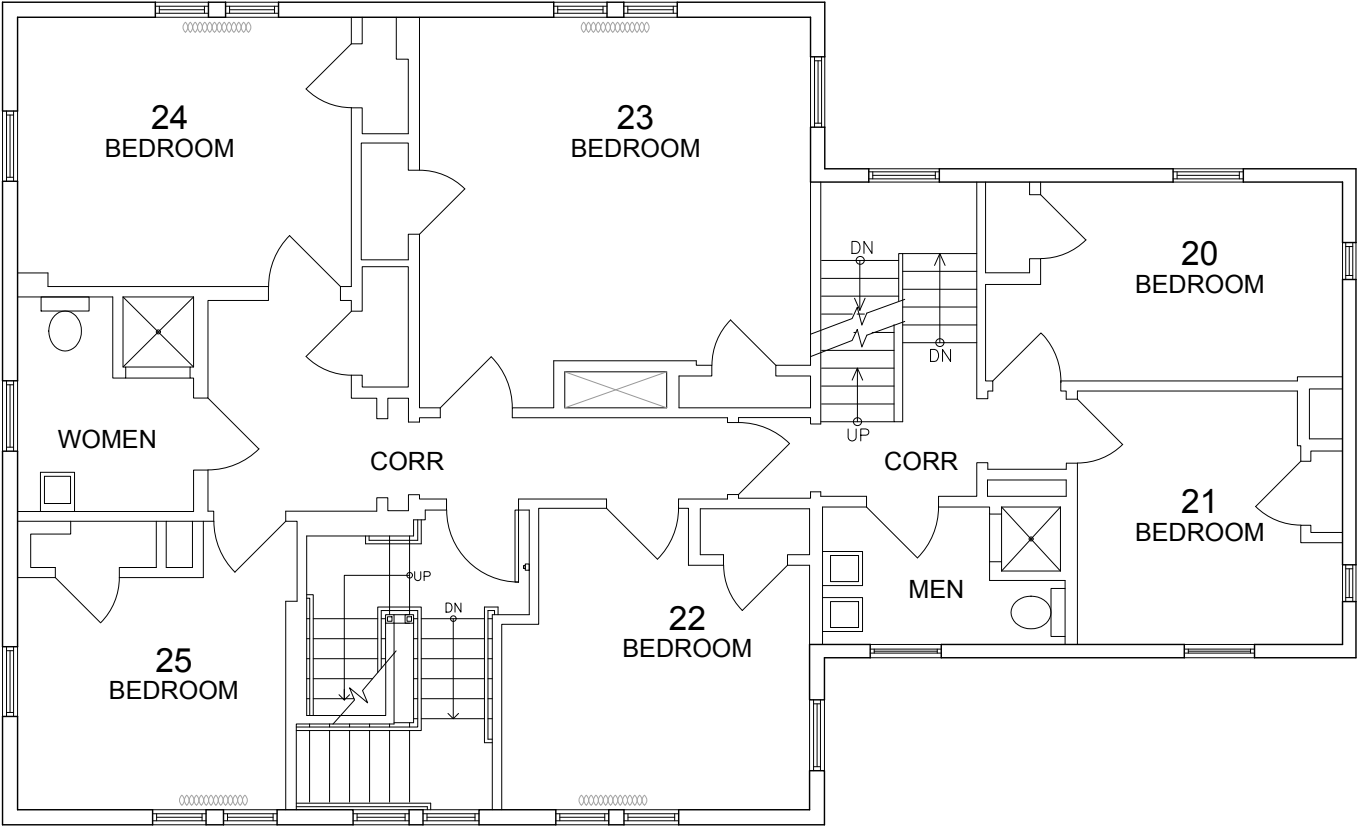

SECOND FLOOR PLAN
2 DICKINSON STREET, PRINCETON UNIVERSITY, NEW JERSEY

			
MODIFIED BY: V. BASSILY		MODIFIED DATE: 15-MAR-2016	
SCALE: 1" = 1'-0"		PROJECT: CAD16-034	
DRAWING No: 0060-02			REV: 1