


NOTE:
THIS DRAWING IS FOR REFERENCE PURPOSES ONLY.
IT IS NOT INTENDED FOR AS-BUILT DOCUMENTATION.
EMAIL: spmis@princeton.edu

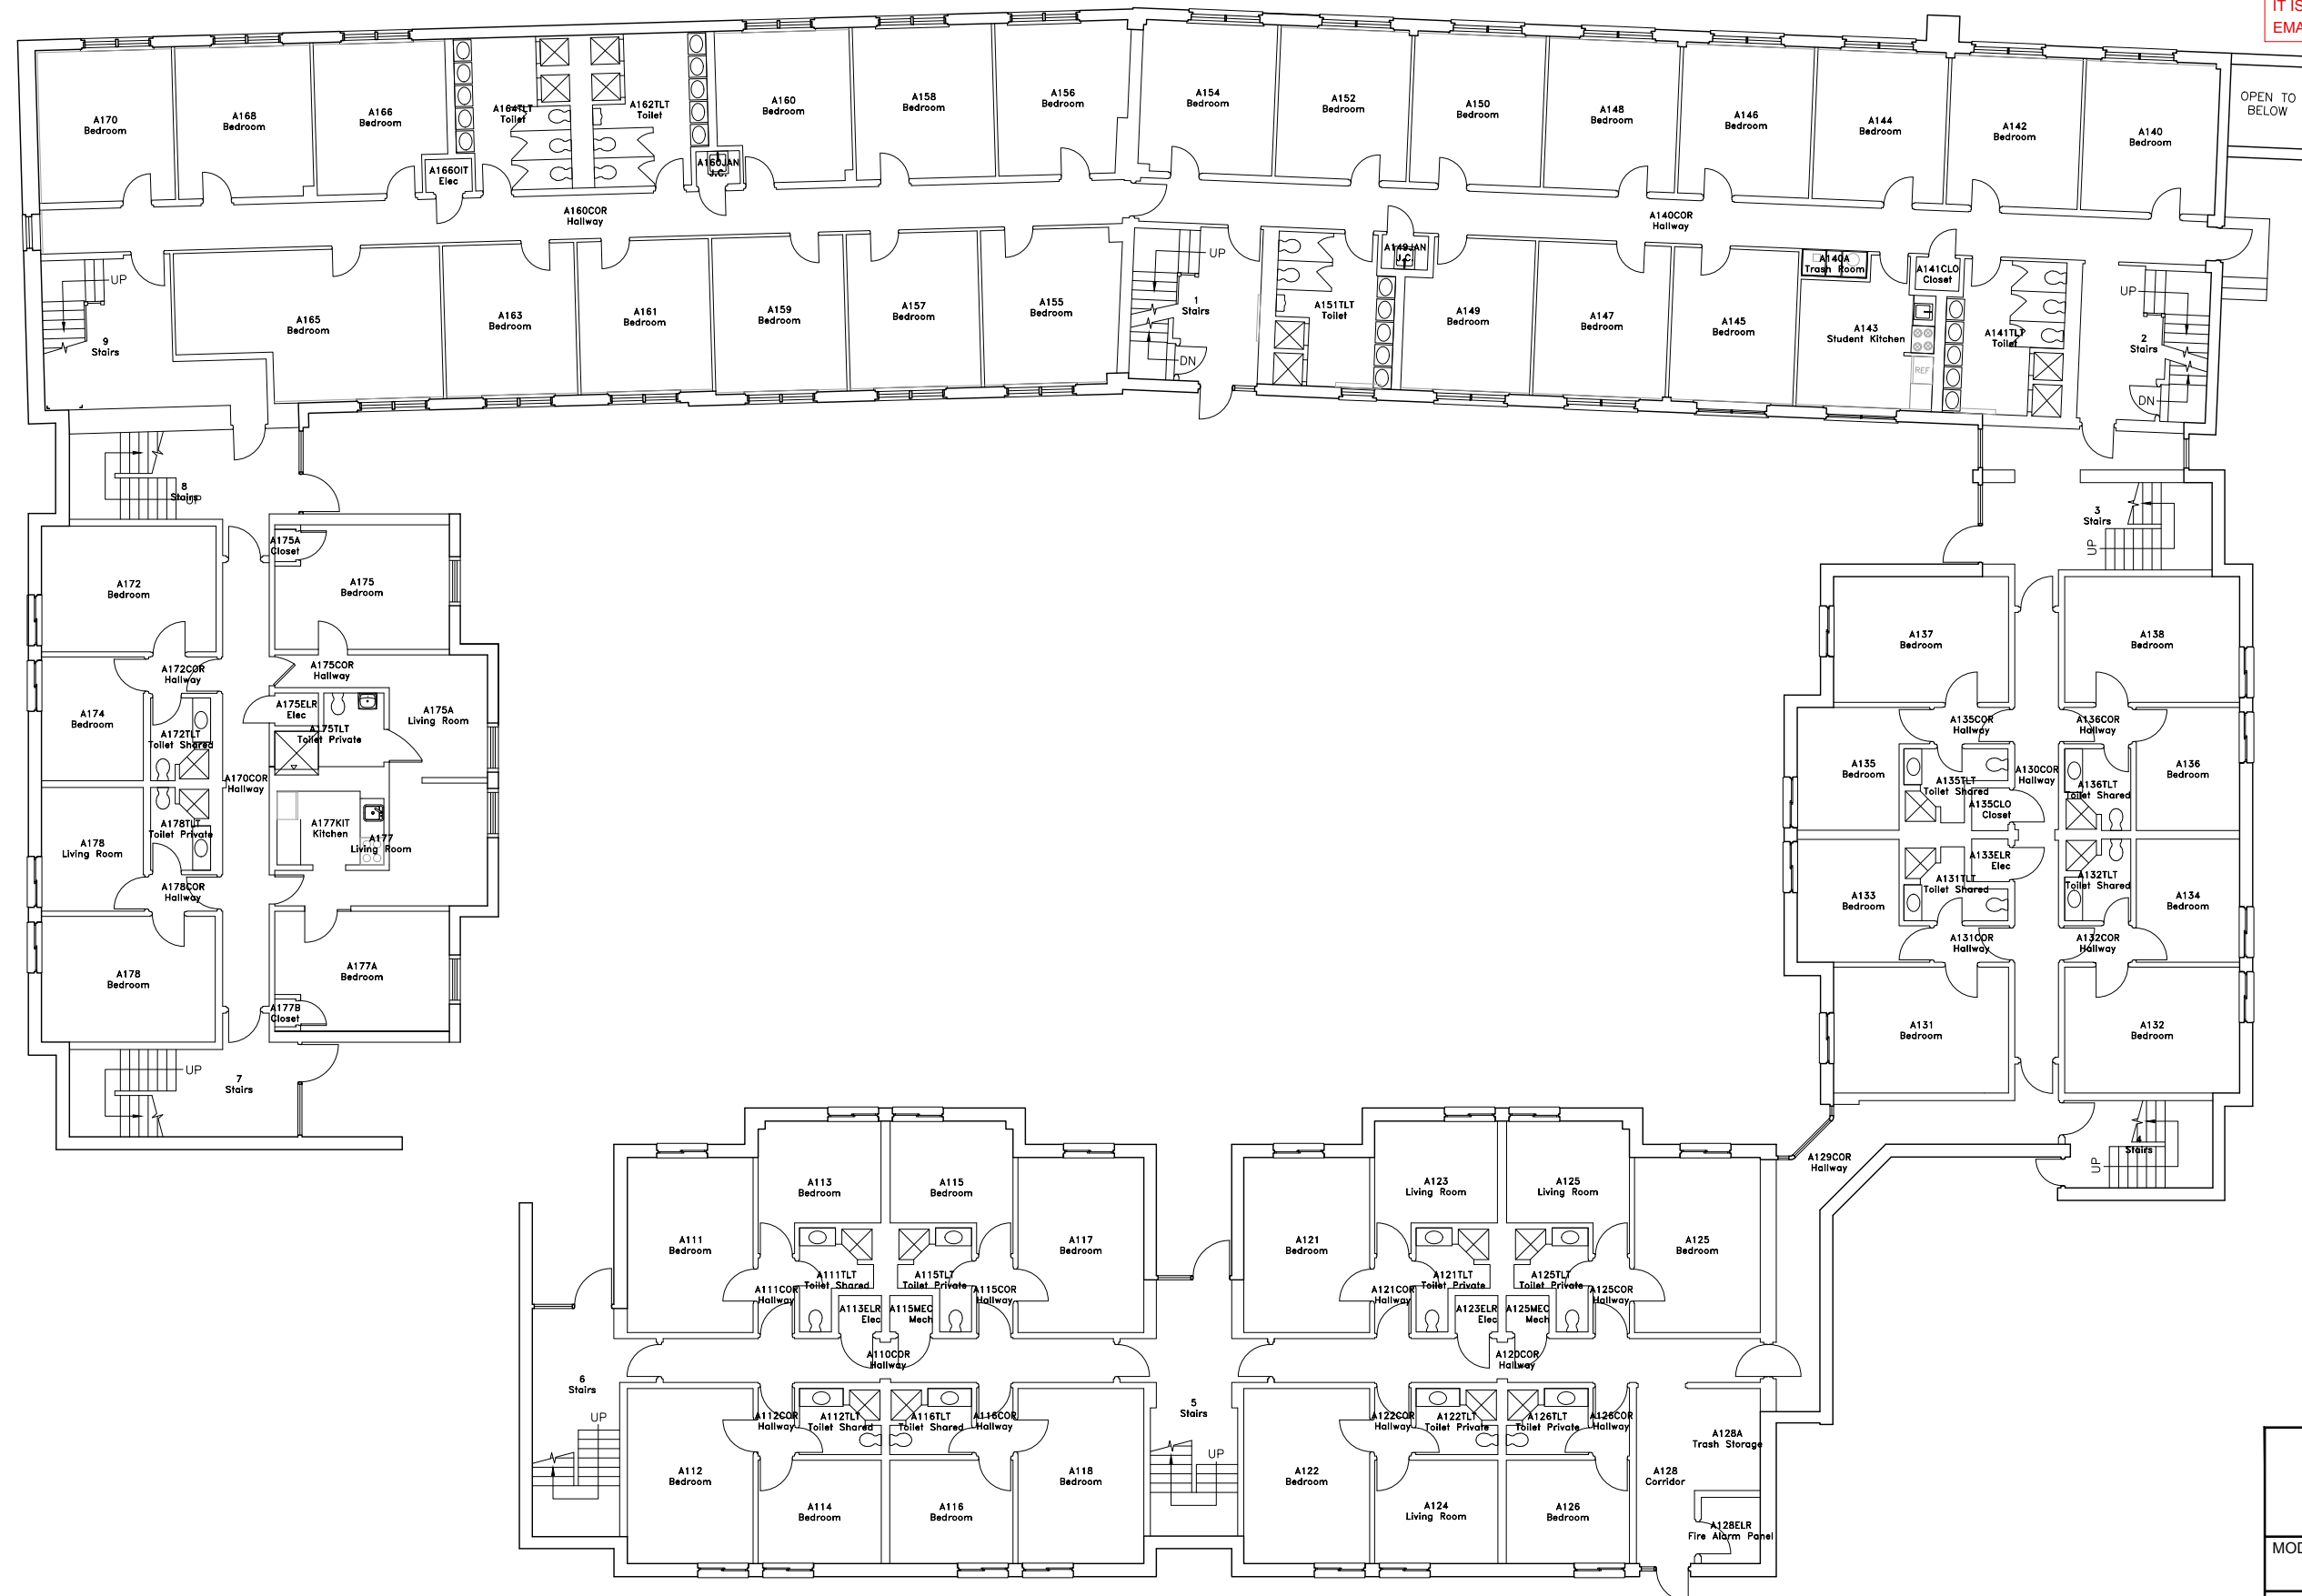

FIRST FLOOR PLAN

COURTYARD ANNEX, PRINCETON UNIVERSITY, NEW JERSEY



MODIFIED BY:
V. BASSILY

MODIFIED DATE:	31-AUG-2016
----------------	-------------

SCALE:
1/16" = 1'-0"

PROJECT:	CAD16-091
----------	-----------

DRAWING No:

REV:

0592-01

1