


NOTE:

THIS DRAWING IS FOR REFERENCE PURPOSES ONLY.

IT IS NOT INTENDED FOR AS-BUILT DOCUMENTATION.

EMAIL: spmis@princeton.edu

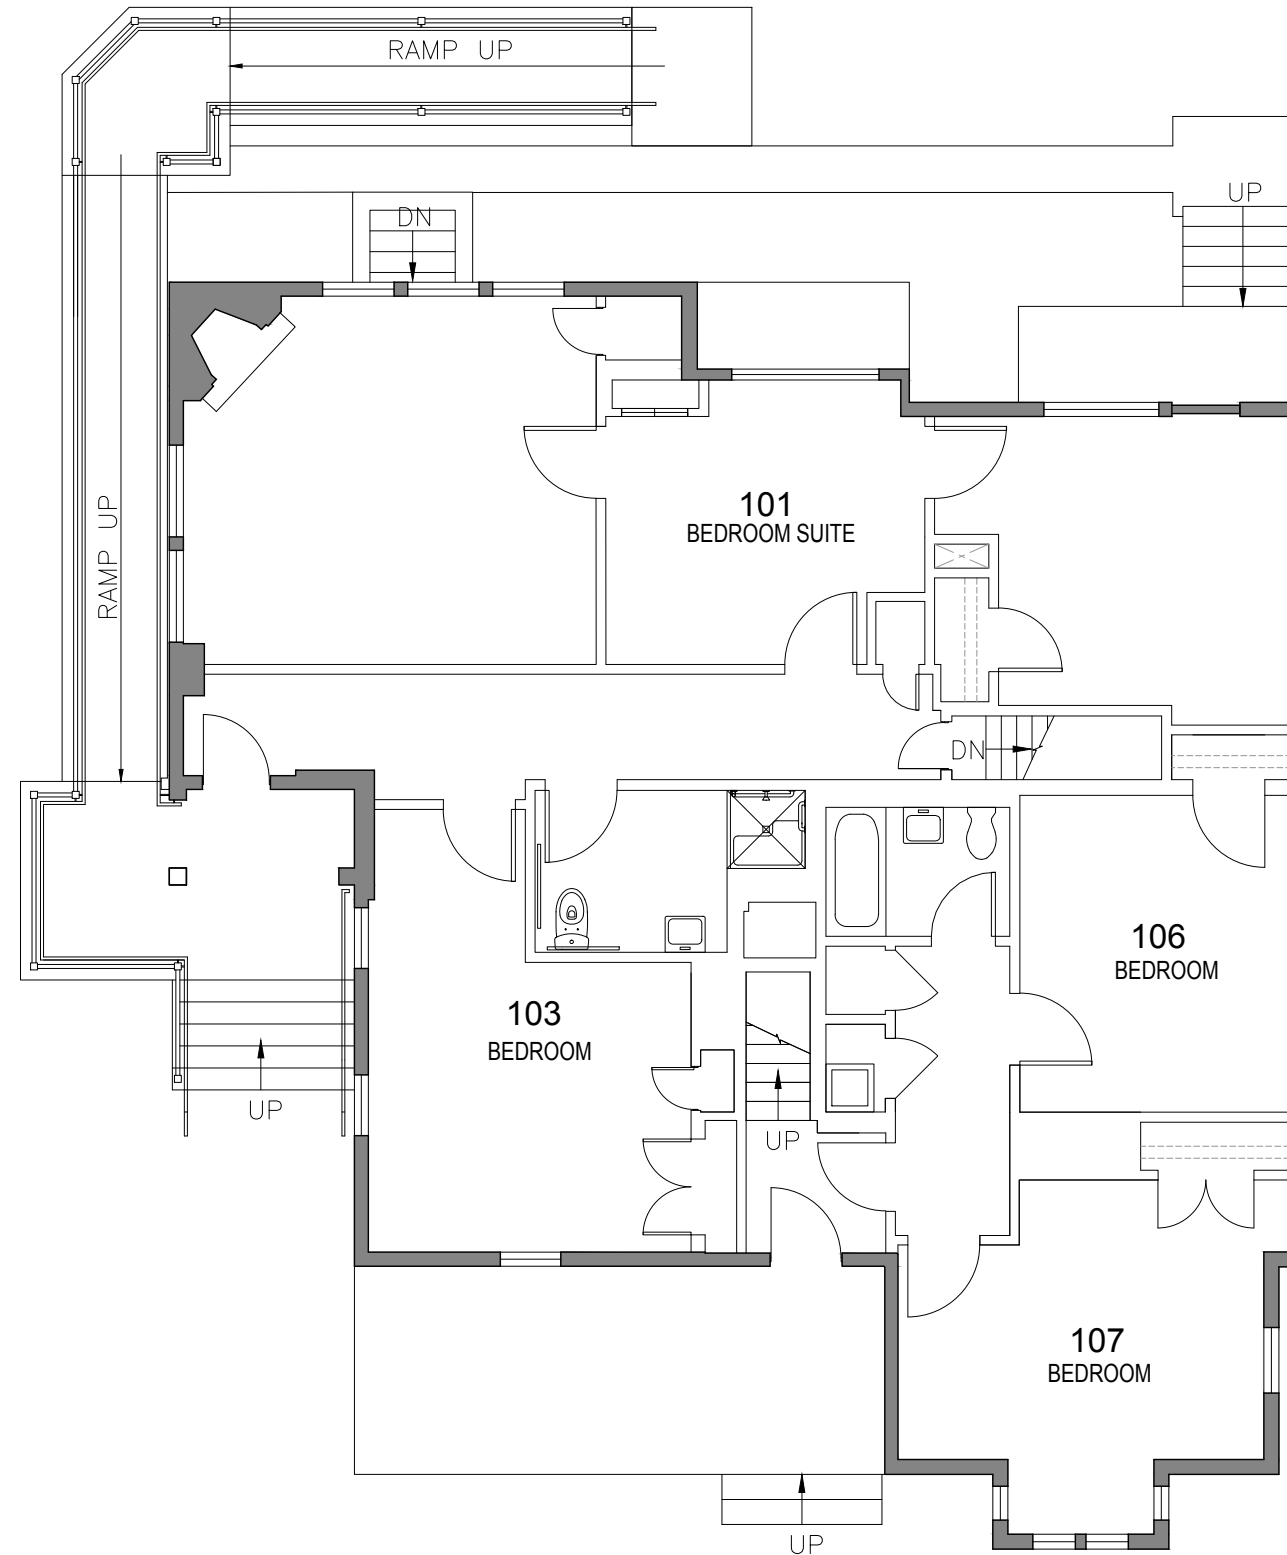

FIRST FLOOR PLAN

99 ALEXANDER ST., PRINCETON UNIVERSITY, NEW JERSEY



MODIFIED BY:
V. BASSILY

SCALE:
 $1/8" = 1'-0"$

MODIFIED DATE:	23-APR-2014
----------------	-------------

PROJECT:	SPMIS14-028
----------	-------------

DRAWING No:

0147-01

REV:

1