


NOTE:
THIS DRAWING IS FOR REFERENCE PURPOSES ONLY.
IT IS NOT INTENDED FOR AS-BUILT DOCUMENTATION.
EMAIL: spmis@princeton.edu

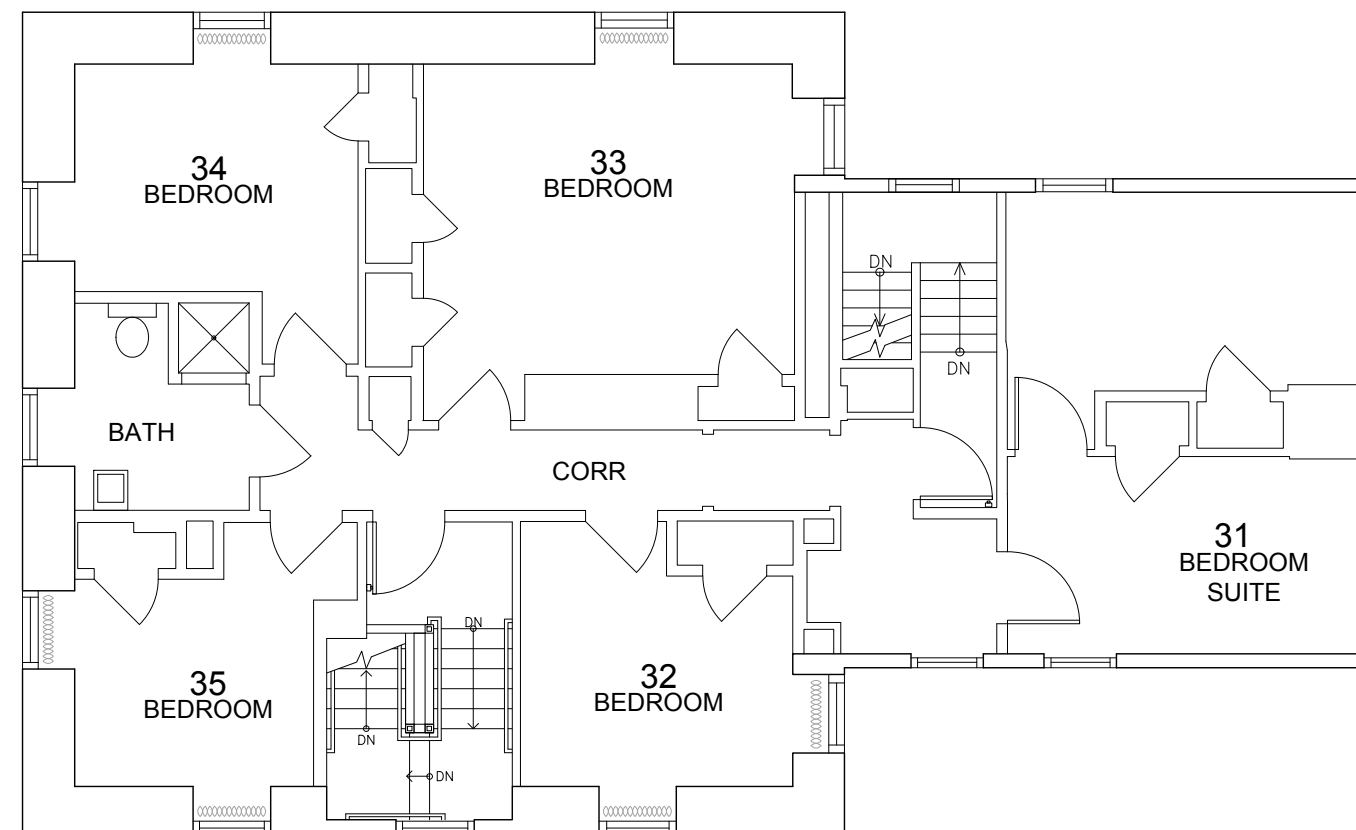

THIRD FLOOR PLAN

2 DICKINSON STREET, PRINCETON UNIVERSITY, NEW JERSEY



MODIFIED BY: V. BASSILY	MODIFIED DATE: 15-MAR-2016
SCALE: 1" = 1'-0"	PROJECT: CAD16-034
DRAWING No: 0060-03	REV: 1